


IF IN DOUBT , ASK

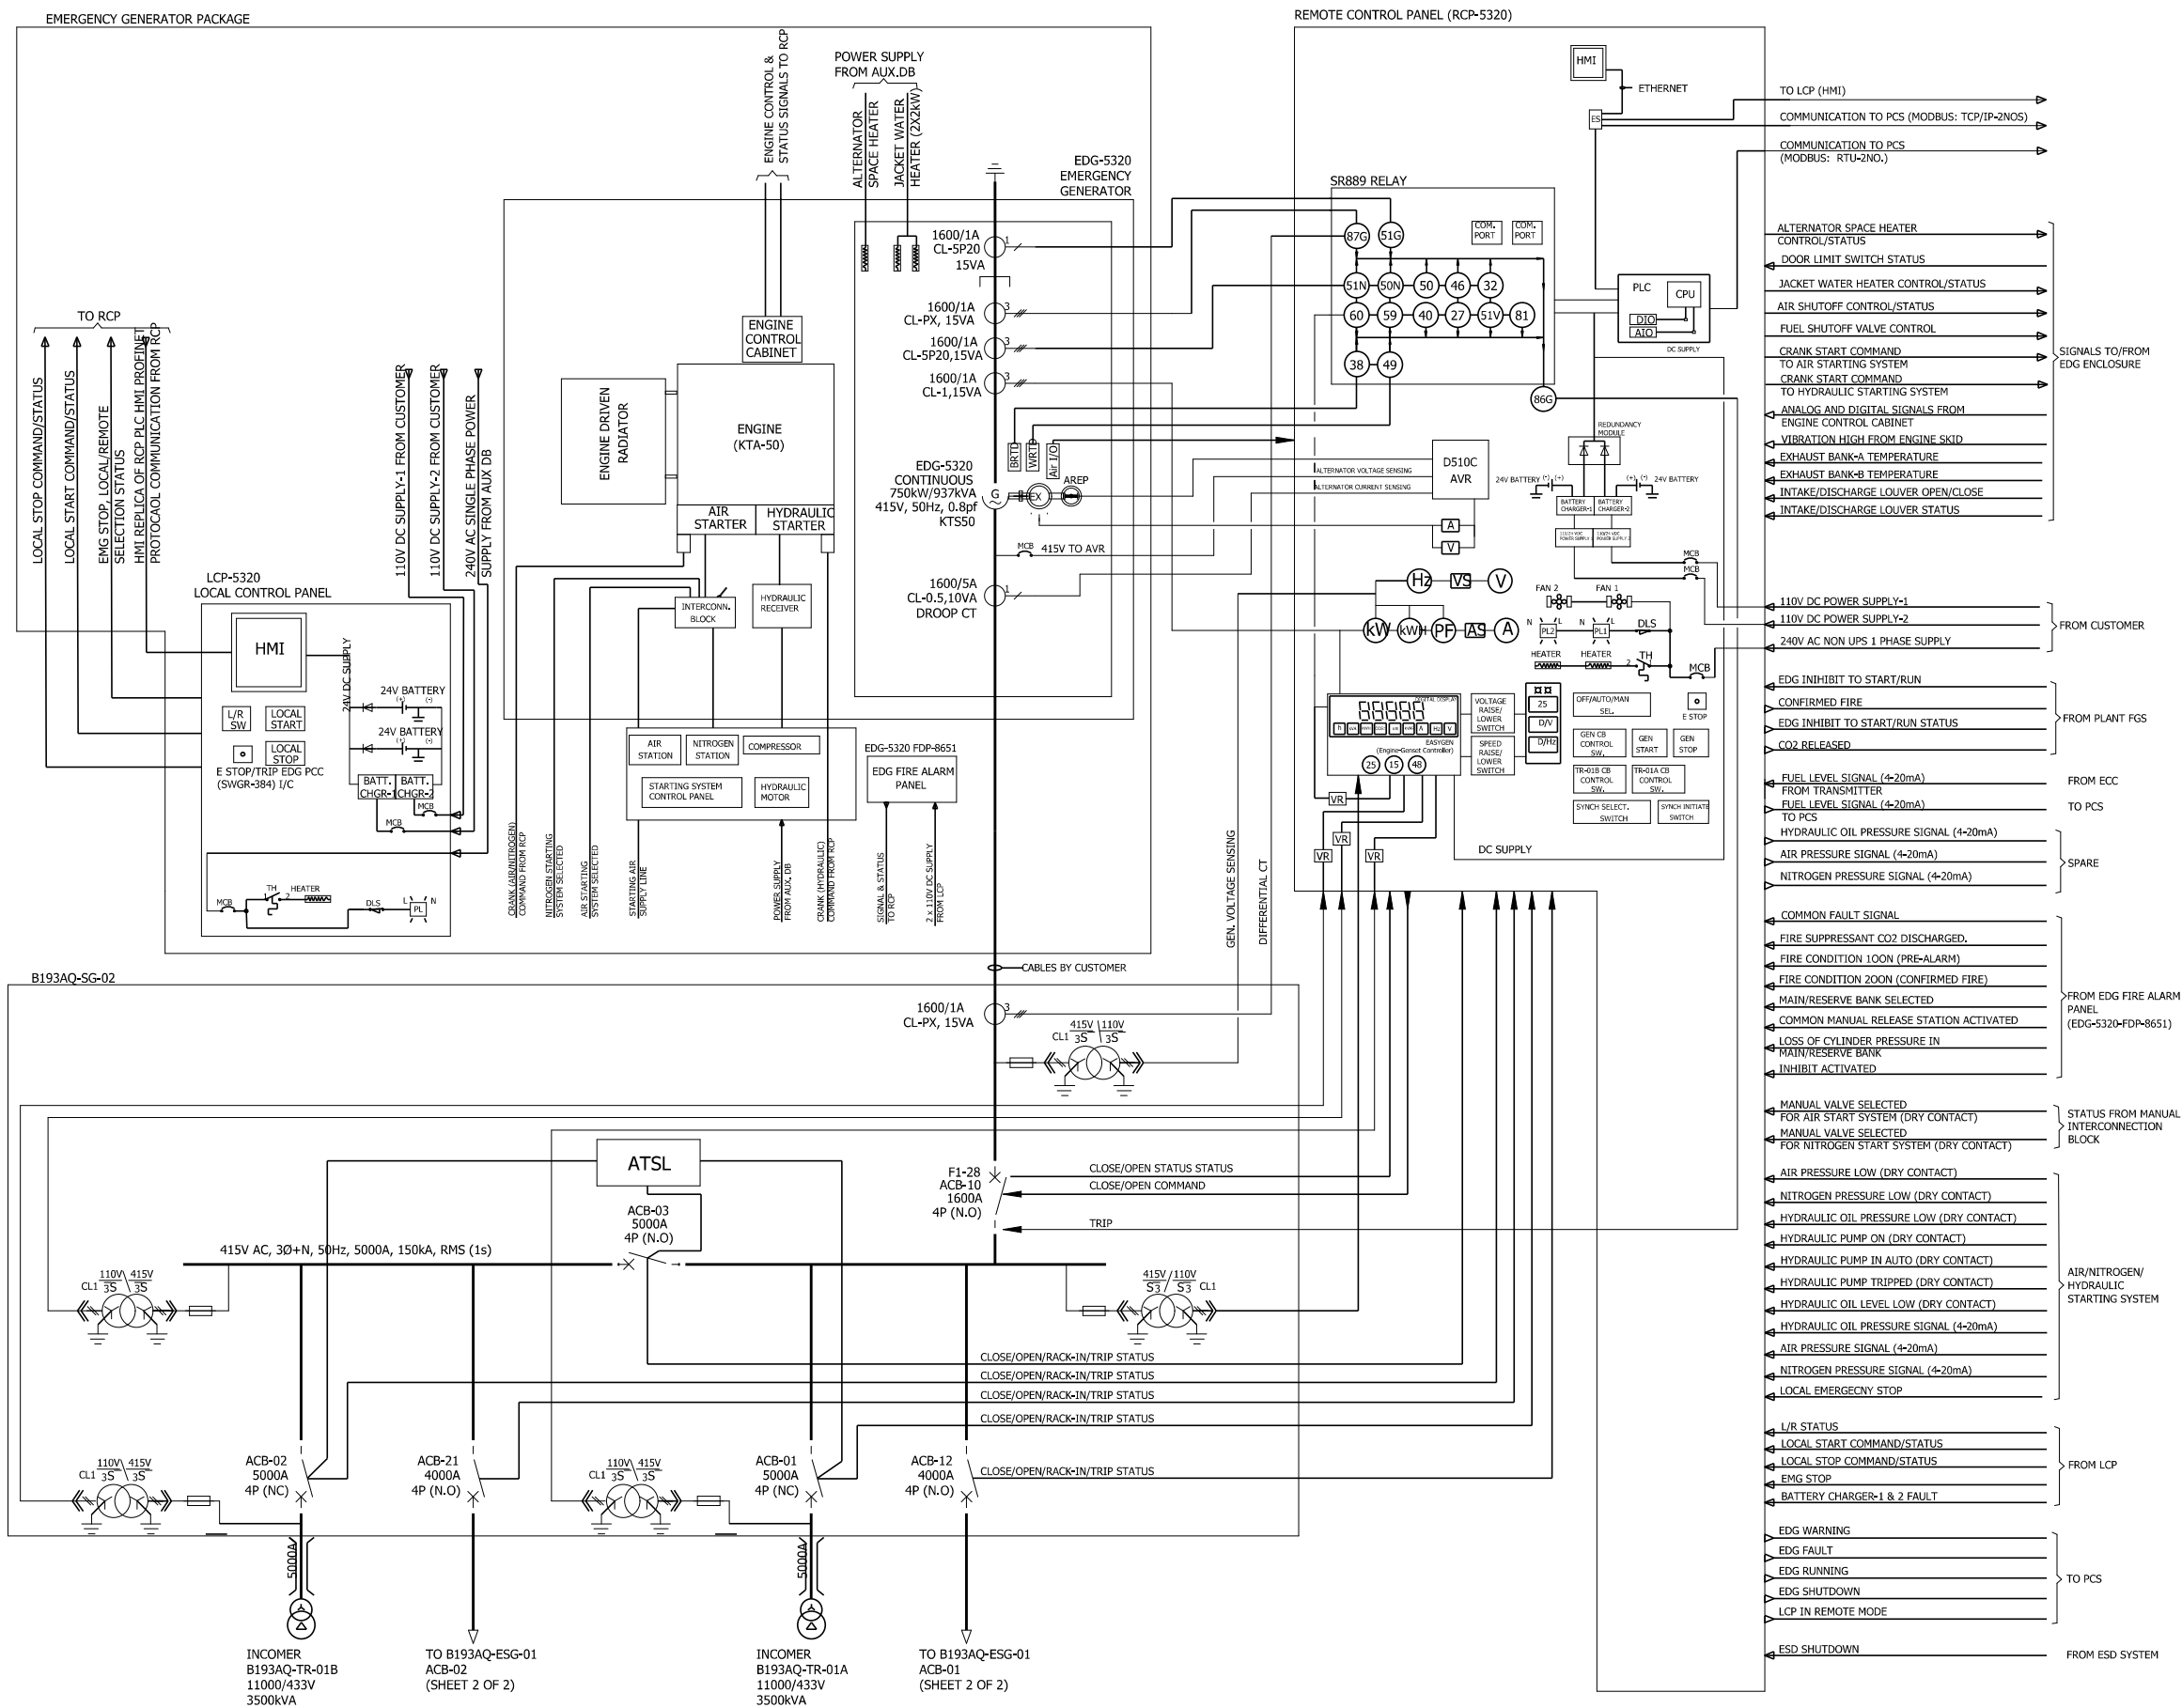

ORIGINATOR	AS
CHECKED	KL
APPROVED	KL
DATE	03

Project No.
02-01P0000857



SINGLE LINE DIAGRAM

Customer Drawing No.

Customer Order No.

Drawing No.

02-0255-P0000857-01R5

= RCP

+ RCP

SHEET. 10

SEQ. 11